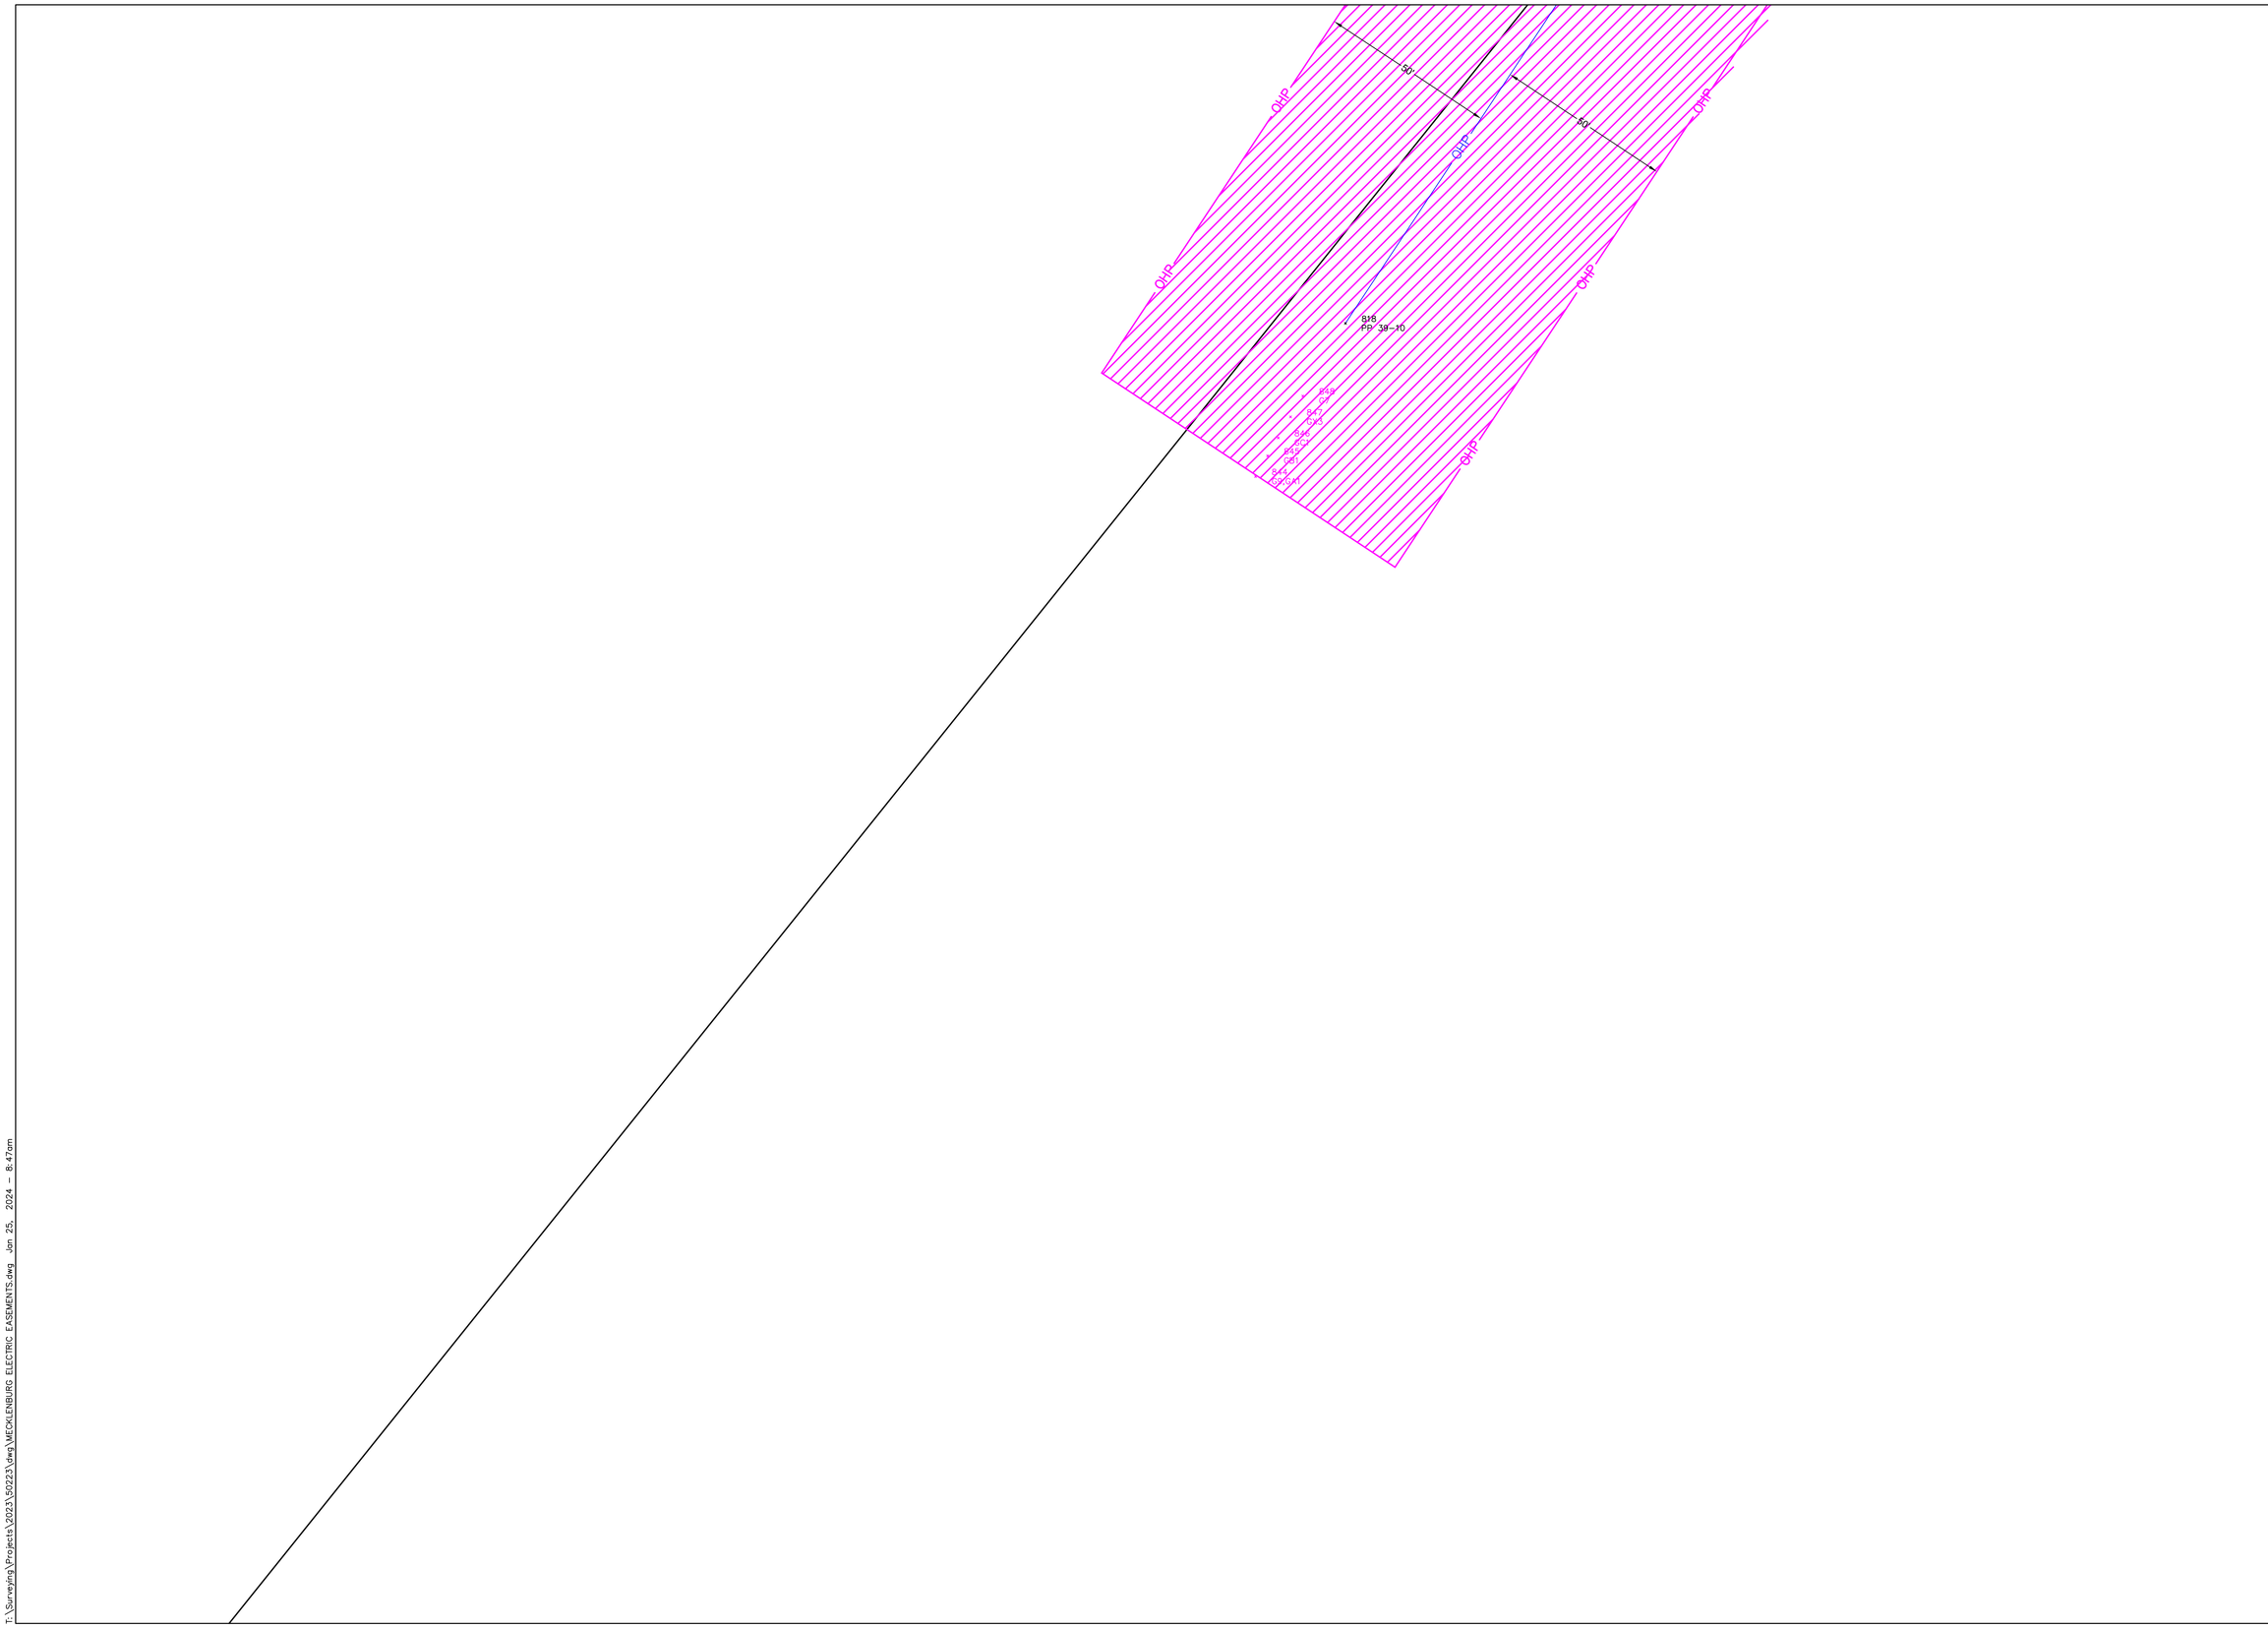

706 Hamilton Boulevard
South Boston, VA 24592
Phone: (434) 572-2251
Fax: (434) 572-1751
Website: www.bandbcons.com

CERTIFICATION

REVISIONS

NO.	DATE

PROPOSED ELECTRIC EASEMENT

TRANSCO TOPO PITTSYLVANIA COUNTY, VA.
FOR MECKLENBURG ELECTRIC COOPERATIVE

B & B Consultants, Inc.
Engineers • Surveyors • Planners • Lab Analysts
Chase City, South Hill & South Boston, Virginia

COMMISSION NO.

DESIGNED BY

DRAWN BY

CHECKED BY

ISSUE DATE
1/25/2024

SHEET NO.
1

T:\Surveying\Projects\2023\50223\dwg\MECKLENBURG ELECTRIC EASEMENTS.dwg Jan 25, 2024 - 8:47am