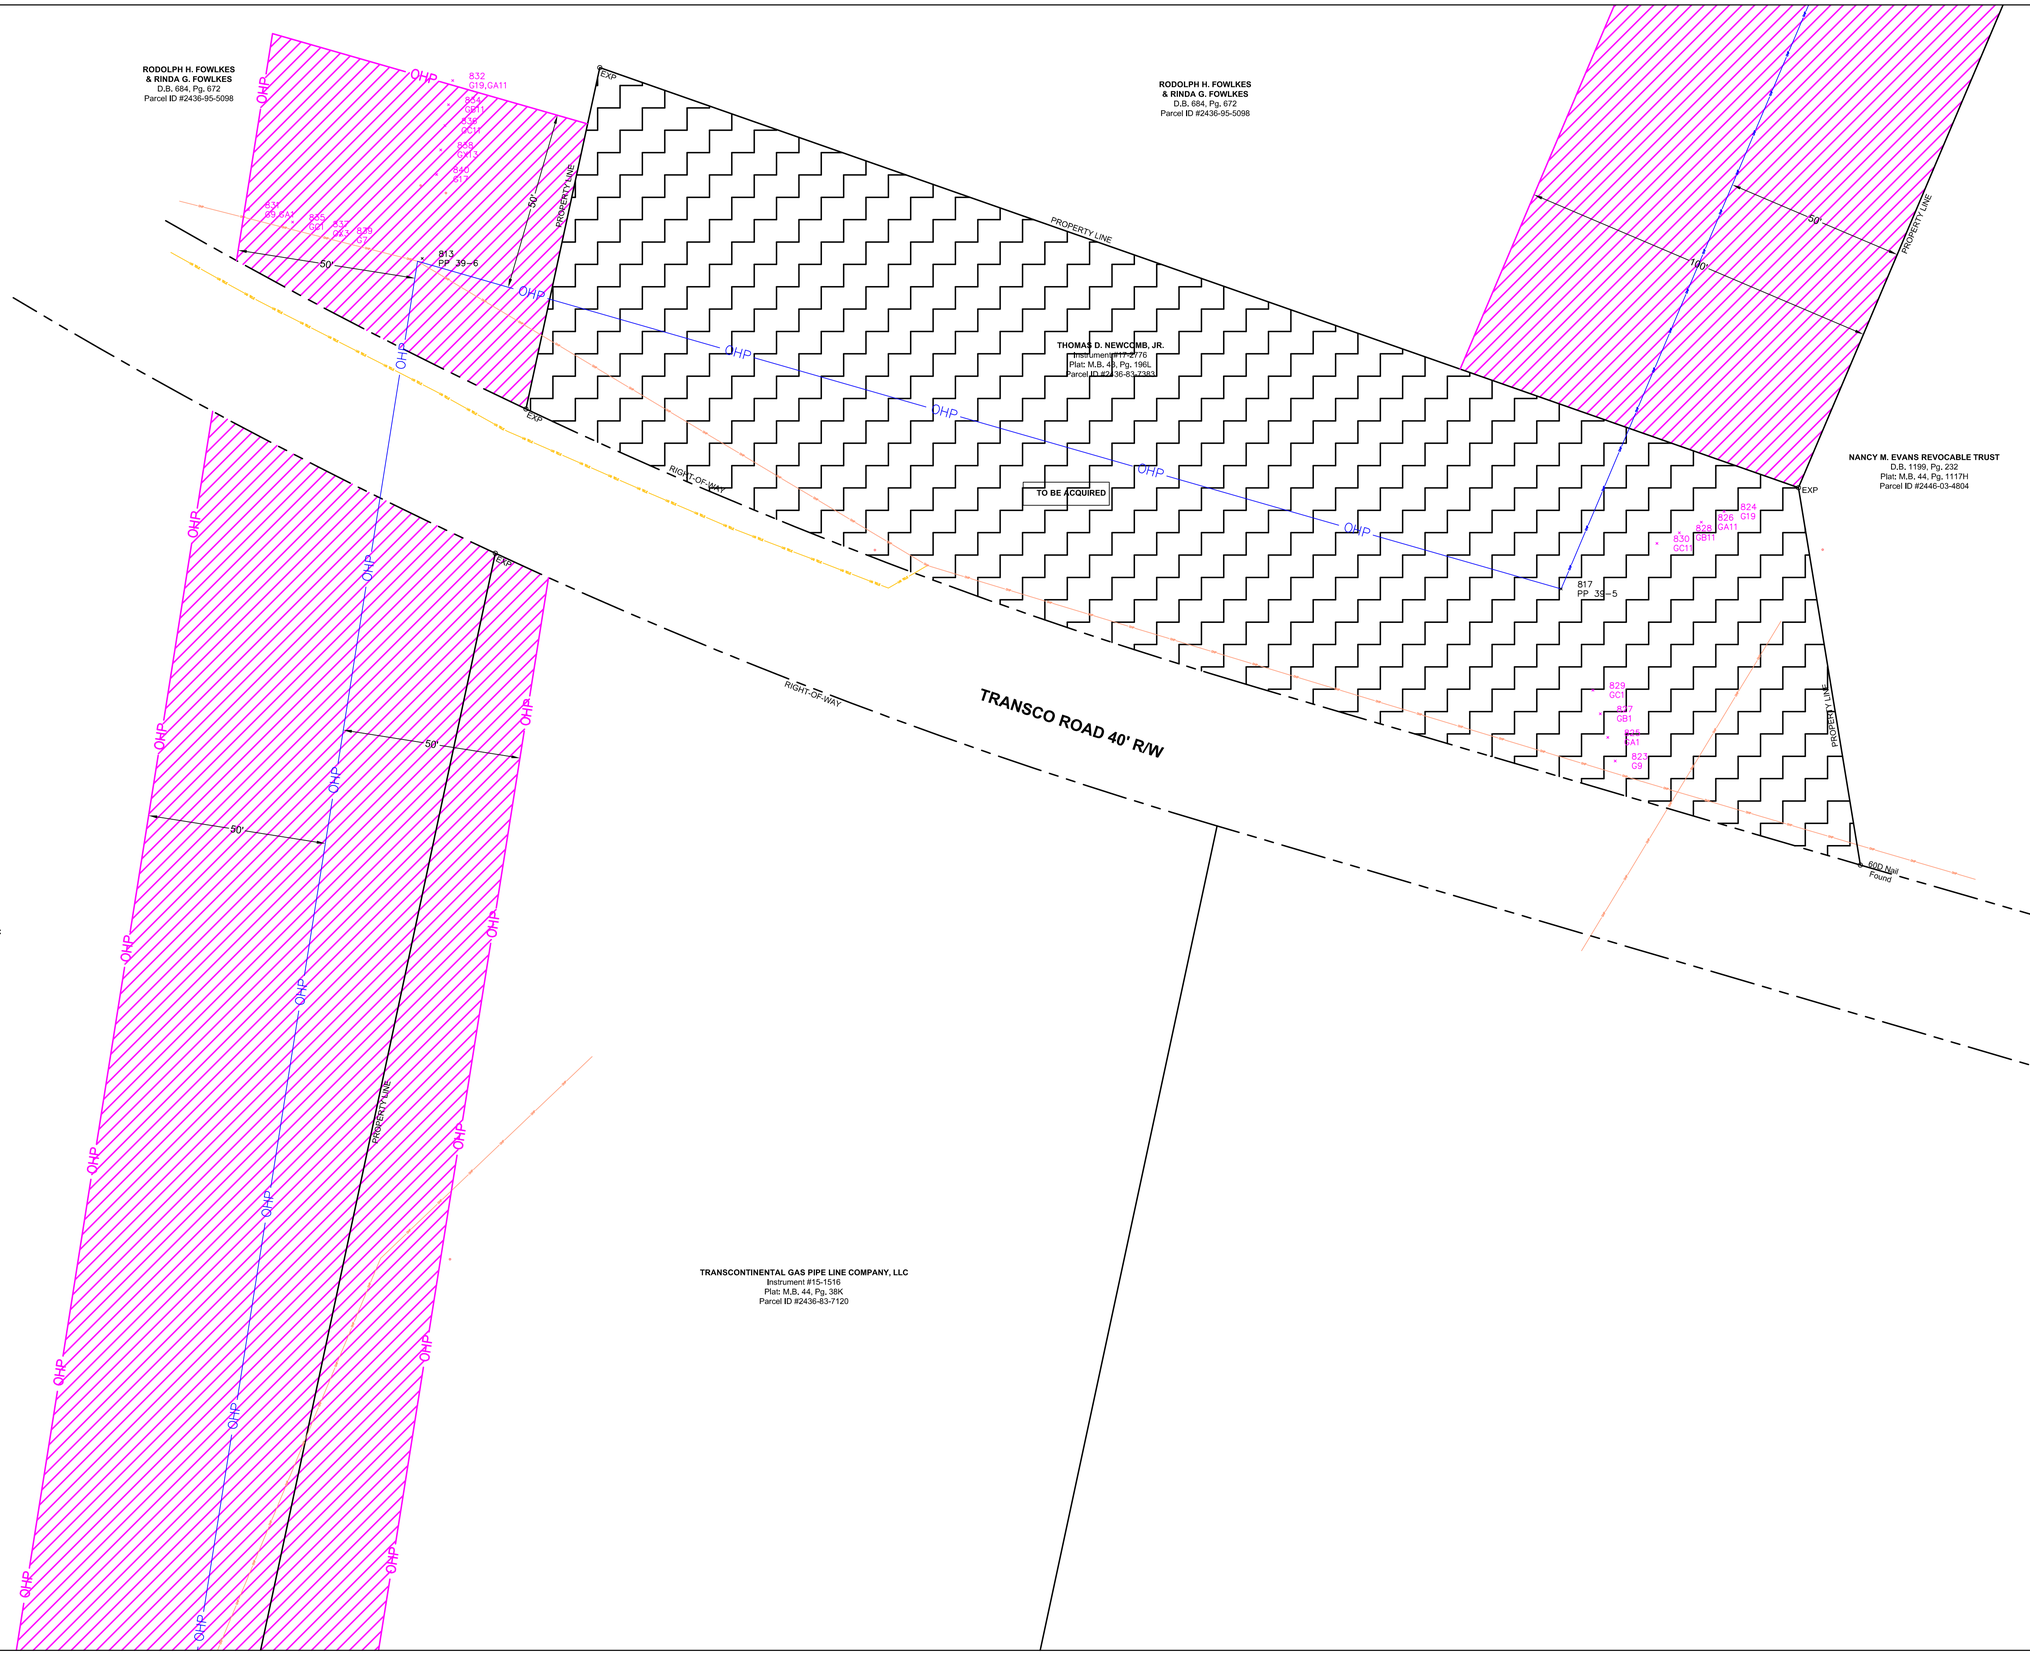

B
700 Hamilton Boulevard
South Boston, VA 24592
Phone: (434) 572-0321
Fax: (434) 572-7151
Website: www.bandbconsult.com

CERTIFICATION

REVISIONS

NO.	DATE

PROPOSED EASEMENTS

TRANSCO TOPO PITTSYLVANIA COUNTY, VA.
FOR MECKLENBURG ELECTRIC COOPERATIVE

B & B Consultants, Inc.
Engineers - Surveyors - Planners - Lab Analysts
Chase City, South Hill, & South Boston, Virginia

COMMISSION NO.
DESIGNED BY
DRAWN BY
CHECKED BY
ISSUE DATE 1/25/2024

SHEET NO.
4

T:\Surveying\Projects\2023\50223\dwg\MECKLENBURG ELECTRIC EASEMENTS.dwg Jan 25, 2024 - 8:24am